TYPICAL WIRING DIAGRAM FOR SINGLE ENTRANCE SYSTEM WITH S.T.R.™ STYLE CAMERA AND ONE (1) VIDEO RISER (NO VIDEO DISTRIBUTORS)

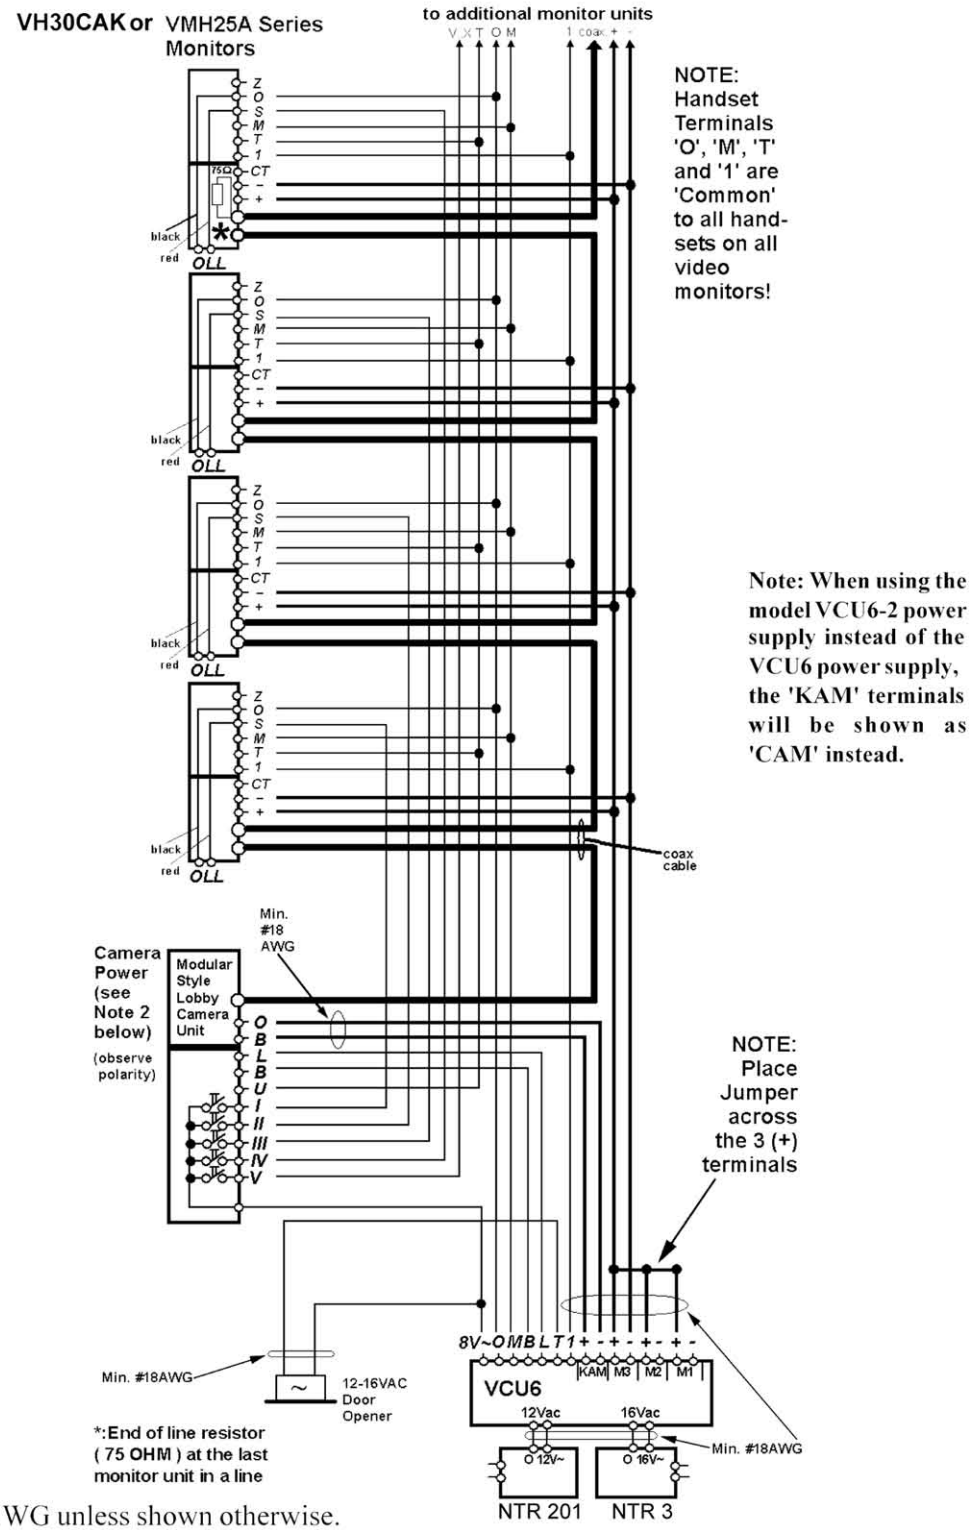

Notes:

1. All wiring is #22AWG unless shown otherwise.
2. When using a PINHOLE type camera, instead of the standard S.T.R.™ modular type camera, see the special camera installation and connection instructions found on page 8, and do not power as shown above.
3. DO NOT CONNECT MORE THAN 10 MONITORS PER RISER/LINE.
4. Observe all local and national electrical and building codes.
5. All terminals connections shown may not be in the order that they appear on the equipment.